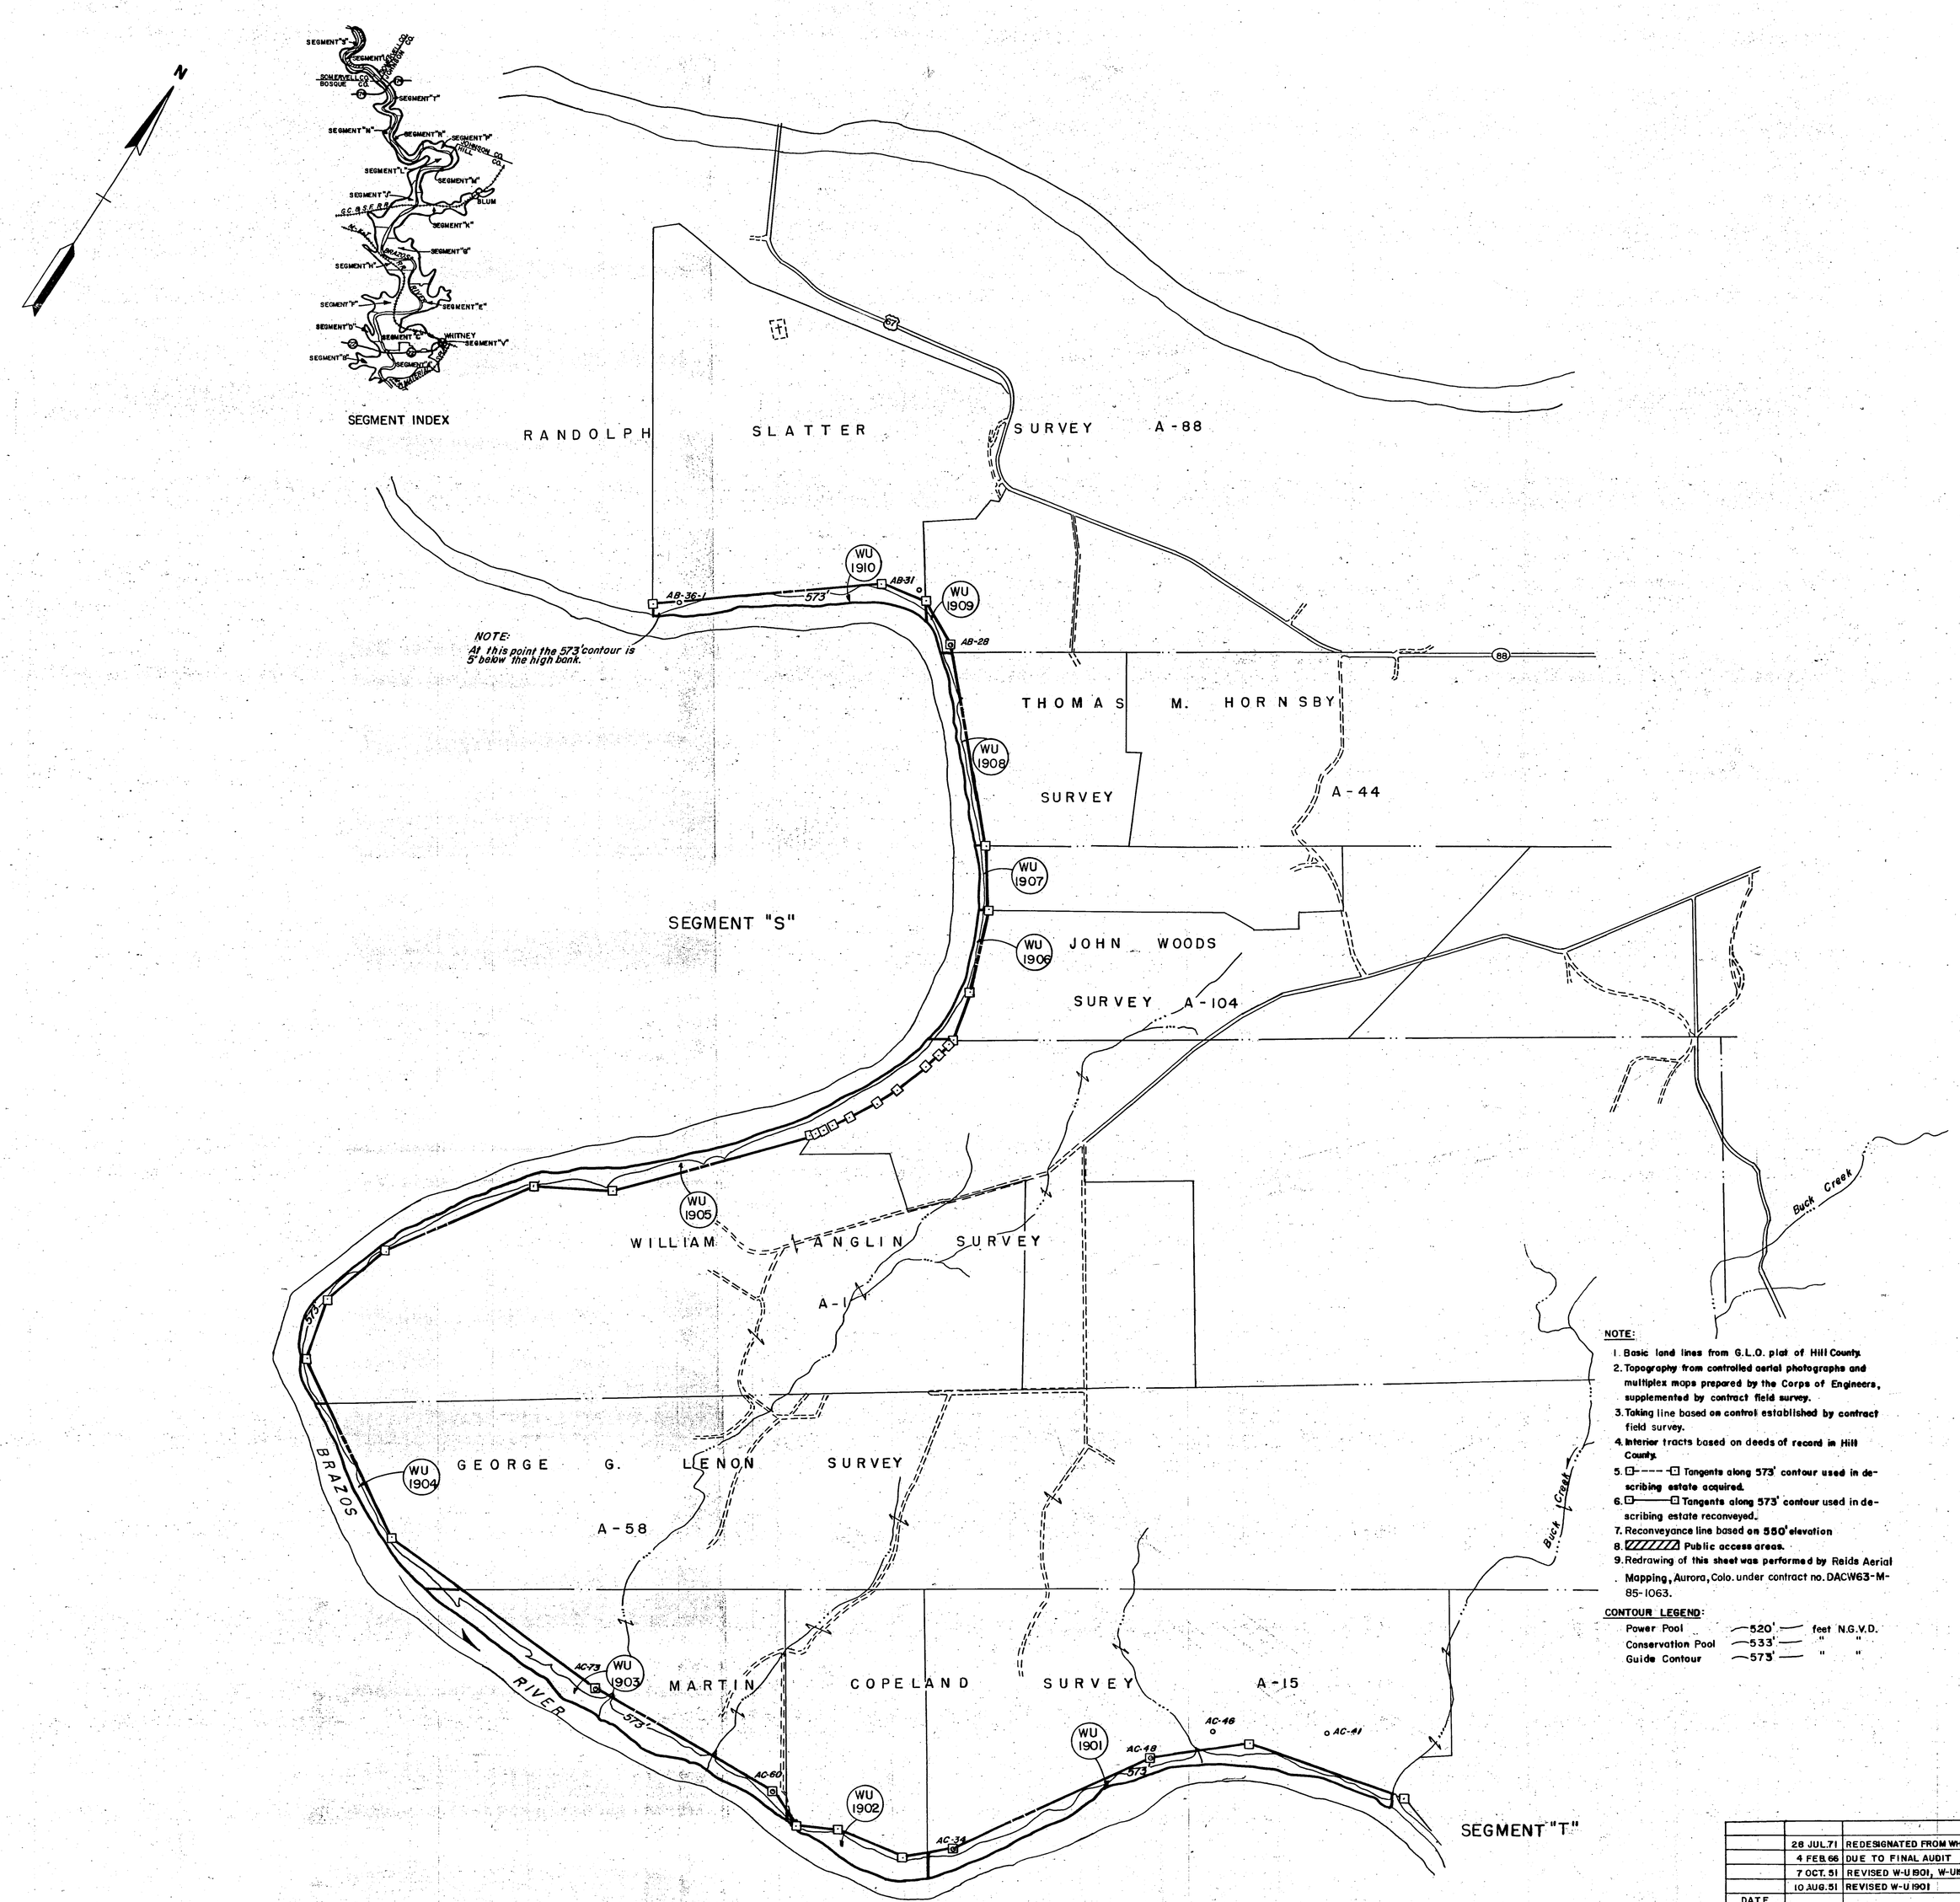

TRACT REGISTER				
TRACT NO.	LAND OWNER	ACREAGE FEE	ACREAGE EASM'T	REMARKS
17,889	W-U1901 BRAZOS RIVER AUTHORITY		44.30	FROM 18 JUN. 1957
	W-U1902 " " "		16.70	" " " "
	W-U1903 " " "		41.60	" " " "
	W-U1904 " " "		15.10	" " " "
	W-U1905 " " "		57.20	" " " "
	W-U1906 " " "		7.70	" " " "
	W-U1907 " " "		3.50	" " " "
	W-U1908 " " "		9.40	" " " "
	W-U1909 " " "		2.40	" " " "
	W-U1910 " " "		16.80	" " " "

NOTE:

1. Basic land lines from G.L.O. plat of Hill County.
2. Topography from controlled aerial photographs and multiplex maps prepared by the Corps of Engineers, supplemented by contract field survey.
3. Taking line based on control established by contract field survey.
4. Interior tracts based on deeds of record in Hill County.
5. Tangents along 573' contour used in describing estate acquired.
6. Tangents along 573' contour used in describing estate reconveyed.
7. Reconveyance line based on 550' elevation
8. Public access areas.
9. Redrawing of this sheet was performed by Reids Aerial Mapping, Aurora, Colo. under contract no. DACW63-M-85-1063.

CONTOUR LEGEND:

Power Pool	520'	feet N.G.V.D.
Conservation Pool	533'	" "
Guide Contour	573'	" "

ACQUISITION AUTHORIZATION

9. 12TH. IND. OCE TO SWD DATED 19 SEPT. 1952
8. LETTER " " " " 28 JAN. 1952
7. 2ND. IND. " " " " 20 MAR. 1950
1. PUBLIC LAW 77-228 " 18 AUG. 1941

DATE AUDITED	DATE	REVISIONS	BY
	28 JUL.71	REDESIGNATED FROM WHITNEY RESERVOIR BY ER 1120-2-111 DTD. 11 FEB. 71	V.W.H.
	4 FEB.66	DUE TO FINAL AUDIT	J.D.S.
	7 OCT. 51	REVISED W-U1901, W-U1902, AND W-U1903	N.L.M.
	10 AUG. 51	REVISED W-U1901	J.W.B.

PROJECT MAP (CONTINUATION SHEET)

DEPT. OF THE ARMY
USING SERVICE CORPS OF ENGINEERS

LOCATION OF PROJECT
STATE TEXAS
COUNTY SOMERVELL
DIV. SOUTHWESTERN
DIST. FORT WORTH
ARMY AREA 5TH

TRANSPORTATION FACILITIES
RAILROADS MKT. G.C.&S.F.
STATE ROADS NO. 228 & 174
FEDERAL ROADS
AIRLINES

17 MILES W OF HILLSBORO
15 MILES E OF MERIDIAN

SEGMENT "U"

DEPARTMENT OF THE ARMY
OFFICE OF THE FORT WORTH DISTRICT ENGINEER
SOUTHWESTERN DIVISION

DRAWN BY J.W.L.
TRACED BY
CHECKED BY C.S.
SUBMITTED BY:
CHIEF, PLNG & CADASTRAL SEC.
RECOMMENDED BY:
CHIEF, PLNG & CONTROL BR.
APPROVED BY:
CHIEF, REAL ESTATE DIVISION
DATE 4 MAR. 1987

REAL ESTATE

WHITNEY LAKE

OFFICE, CHIEF OF ENGINEERS, WASHINGTON, D.C. 20315

AUDITED

INSTALLATION OR PROJECT NO. M2-2-0001

SCALE IN FEET 1000 0 1000 2000

SHEET 18 OF 21

DRAWING NO.