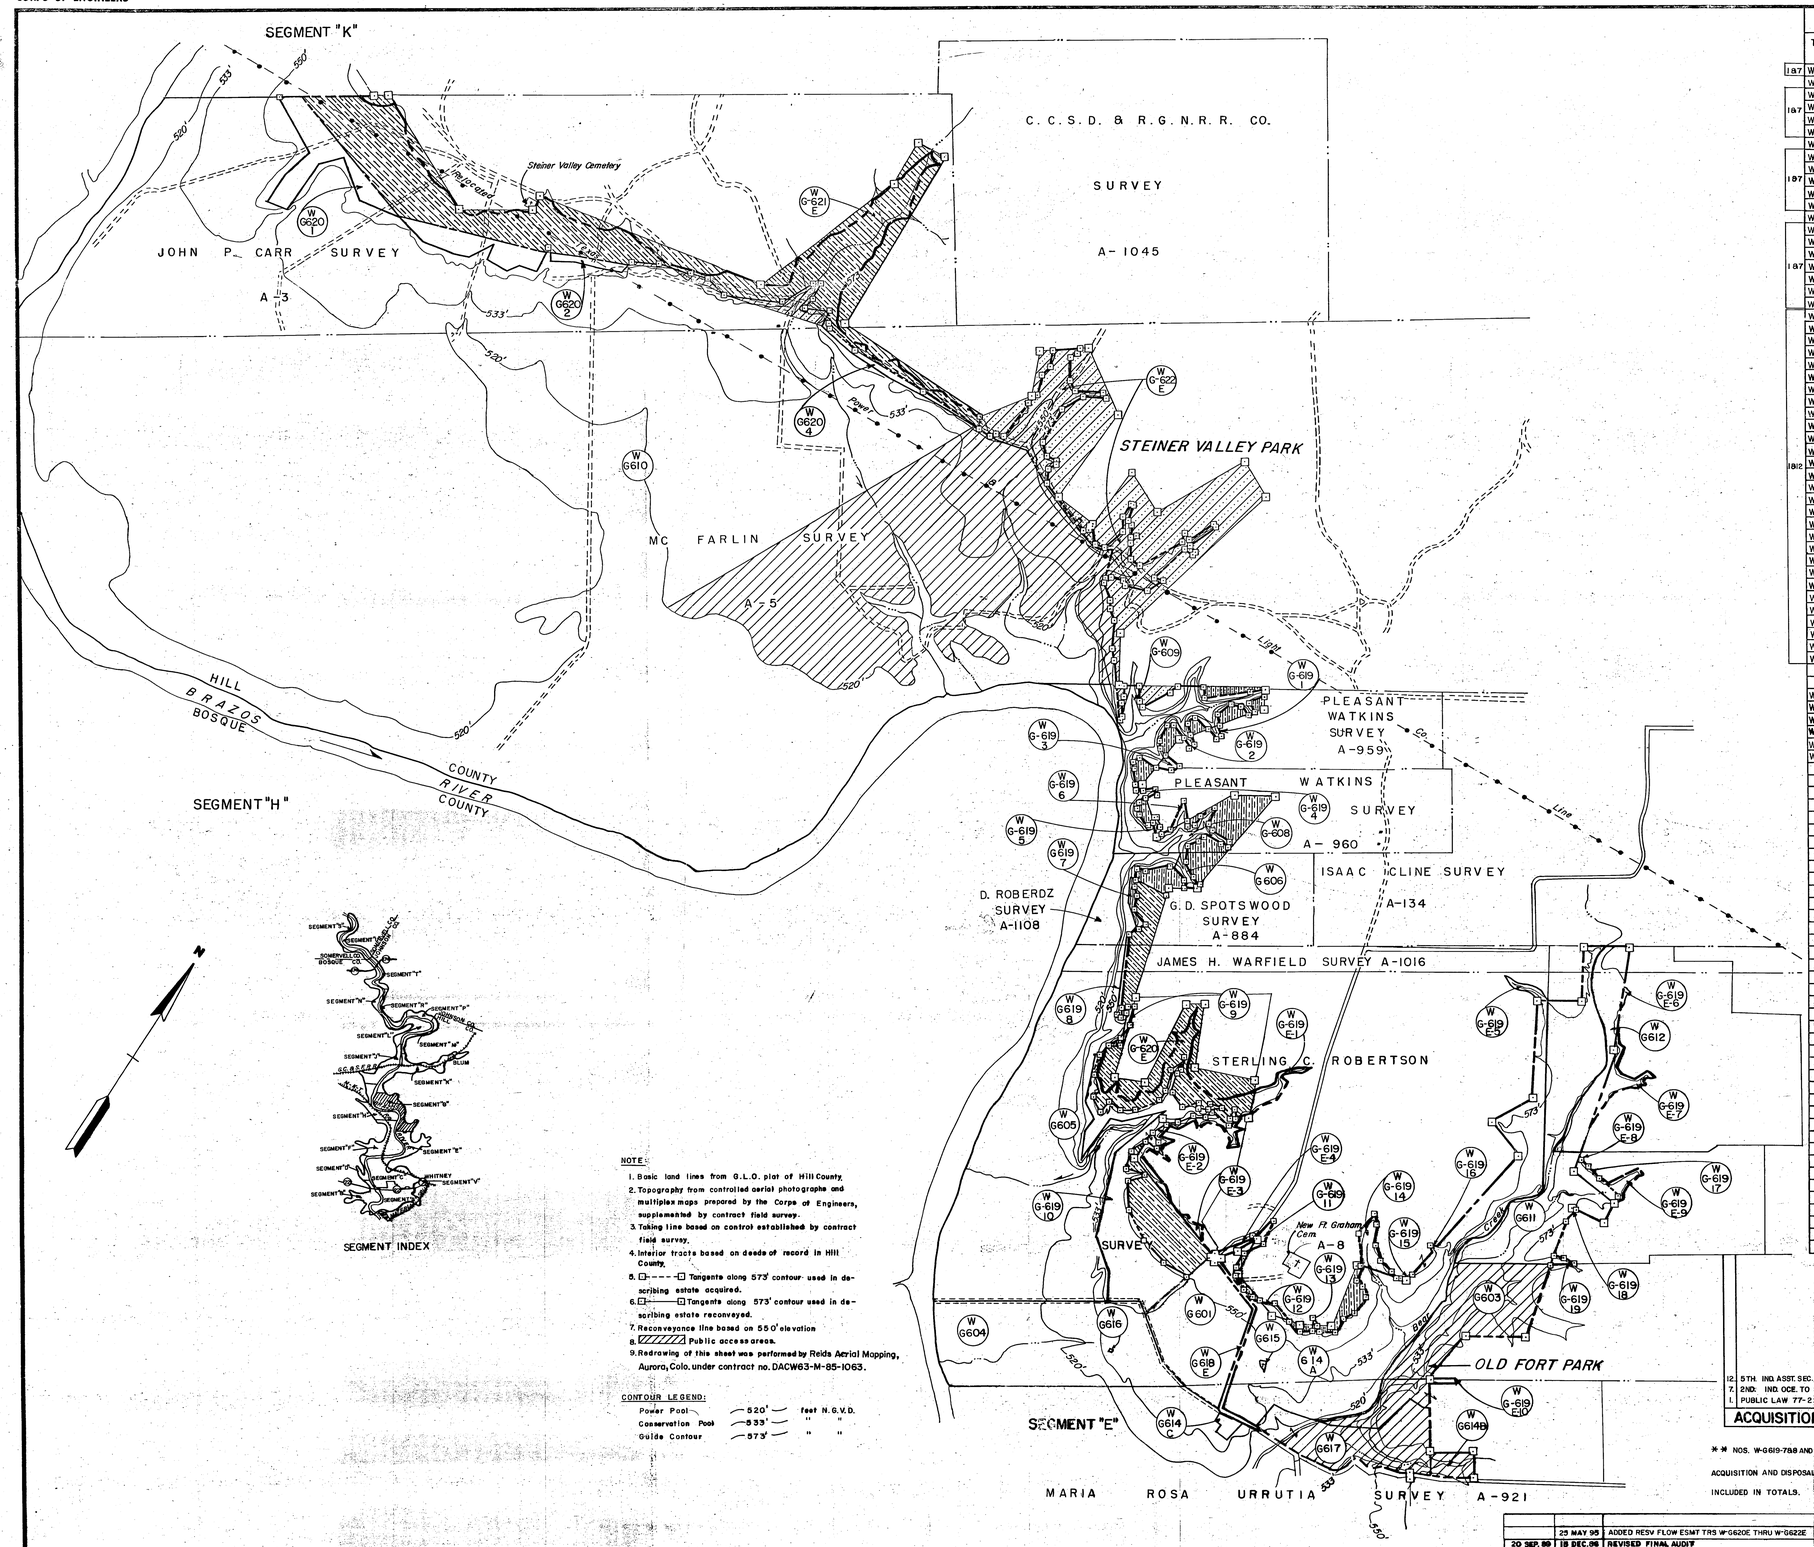

NOTE:

1. Basic land lines from G.L.O. plat of Hill County.
2. Topography from controlled aerial photographs and multiplex maps prepared by the Corps of Engineers, supplemented by contract field survey.
3. Taking line based on control established by contract field survey.
4. Interior tracts based on deeds of record in Hill County.
5. ☐- - - - ☐ Tangents along 573' contour used in describing estate acquired.
6. ☐——— ☐ Tangents along 573' contour used in describing estate reconveyed.
7. Reconveyance line based on 550' elevation
8. ▨ Public access areas.
9. Redrawing of this sheet was performed by Reids Aerial Mapping, Aurora, Colo. under contract no. DACW63-M-85-1063.

CONTOUR LEGEND:

Power Pool	520'	feet N.G.V.D.
Conservation Pool	533'	" "
Guide Contour	573'	" "

▨ 165.23 ACRES FEE CONVEYED TO WILLIAM C. LIEDTKE JR. ET AL BY QUITCLAIM DEEDS DTD. 1 FEB. 1982, TR. G-609-3.46 AC. & TR. G-610-161.77 AC; RESERVING TO U.S.A PERPETUAL FLOWAGE EASEMENT OVER 53.02 ACRES.

▨ 38.377 ACRES FEE QUITCLAIMED TO FORMER OWNERS PER PUBLIC LAW 85-500 RESERVING TO USA PERPETUAL FLOWAGE EASEMENT OVER 308.47 ACRES. (FOR INDIVIDUAL CONVEYANCES SEE "REMARKS" COLUMN OF THE ACQUISITION TRACT REGISTER)

▨ 40.84 ACRES FEE CONVEYED TO WORTH INVESTMENT COMPANY BY DEED WITHOUT WARRANTY DATED 31 JAN. 1969.

TRACT REGISTER

	TRACT NO.	LAND OWNER	ACREAGE FEE	ACREAGE EASM'T	REMARKS
187	W-G601	CLAUDE PARKS, ET UX	56.90		
	W-G602	DELETED	——		
187	W-G603	SAM RADDE, ET UX	55.00		
	W-G604	R. E. L. NEW, ET UX	106.00		
	W-G605	L. V. MARSH, ET UX	400.00		88.21 AC RECONVEYED BY DEED DTD 19 DEC 1960 PERP FLOWAGE EASM'T RETAINED ON 90.38 AC. 60.75 AC. REACQUIRED AS TRS. 14 & 15
	W-G606	CLAUDE PARKS, ET UX	8.40		
	W-G607	COMBINED WITH W-G614A	——		
187	W-G608	W. E. ROSE, ET UX	40.80		
	W-G609	CLAUDE PARKS, ET UX	48.50		3.46 AC FEE DISPOSED OF BY DEED DTD 1 FEB 1982
	W-G610	C. D. JOHNS, ET AL	3500.00		234.8 AC RECONVEYED BY DEED DTD 20 DEC 1960 RESV PERP EASMT OVER 192.33 AC 161.77 AC DISPOSED OF BY DEED DTD 1 FEB 1982 RESV PERP FLOW EASMT OVER 53.02 AC
	W-G611	G. DOUGLAS HEATH, ET UX	91.00		
	W-G612	CLAUDE PARKS, ET UX	32.00		
	W-G613	DELETED	——		
187	W-G614A	CLAUDE PARKS, ET UX	186.00		
	W-G614B	" " " "	7.00		
	W-G614C	" " " "	2.20		
	W-G615	OLD FORT GRAHAM CEM. (SOUTH)	0.37		
	W-G616	FORT GRAHAM CEMETERY (WEST)	0.04		
	W-G617	COUNTY OF HILL, TEXAS	50.00		
	W-G618E	HILL COUNTY, TEXAS		2.94	PERP FLOW EASM'T FROM 24 JUL 1957
1812	W-G619-1	WORTH INVESTMENT COMPANY	0.56		DEED DTD 14 FEB 1969
	W-G619-2	" " "	0.40		" " " " "
	W-G619-3	" " "	0.96		" " " " "
	W-G619-4	" " "	0.45		" " " " "
	W-G619-5	" " "	0.50		" " " " "
	W-G619-6	" " "	1.00		" " " " "
	W-G619-7	" " "	*1.66		*ENTIRE 1.66 AC RECONVEYED OUT OF TR NO W-G 605 BY DEED DTD 19 DEC 1960 REACQUIRED BY DEED DTD 14 FEB 1969
	W-G619-8	" " "	*1.20		* " 1.20AC " " " " " " " " "
	W-G619-9	" " "	*0.65		*INCLUDES 0.44AC " " " " " " " " " "
	W-G619-10	" " "	*59.52		* " 57.46AC " " " " " " " " " "
	W-G619-11	" " "	1.15		DEED DTD 14 FEB 1969
	W-G619-12	" " "	0.99		" " " " "
	W-G619-13	" " "	0.09		" " " " "
	W-G619-14	" " "	5.60		" " " " "
	W-G619-15	" " "	0.05		" " " " "
	W-G619-16	" " "	0.11		" " " " "
	W-G619-17	" " "	3.97		" " " " "
	W-G619-18	" " "	0.27		" " " " "
	W-G619-19	" " "	0.92		" " " " "
	W-G619E-1	" " "		3.80	FROM 14 FEB 1969
	W-G619E-2	" " "		7.00	" " " "
	W-G619E-3	" " "		1.07	" " " "
	W-G619E-4	" " "		1.30	" " " "
	W-G619E-5	" " "		1.22	" " " "
	W-G619E-6	" " "		0.11	" " " "
	W-G619E-7	" " "		4.46	" " " "
	W-G619E-8	" " "		0.09	" " " "
	W-G619E-9	" " "		2.36	" " " "
	W-G619E-10	" " "		0.36	" " " "
	W-G620-1	WILLIAM C. LIEDTKE JR., ET AL	74.43		DEED DTD 15 OCT 1981
	W-G620-2	" " "	2.46		" " "
	W-G620-4	" " "	5.61		" " "
	W-G620E	MARSH L V, ET UX		116.14	RESV FLOW ESMT RESV OVER FEE DISP TR W-G605
	W-G621E	JOHNS C D, ET AL		192.33	RESV FLOW ESMT RESV OVER FEE DISP TR W-G610
	W-G622E	LIEDTKE WILLIAM C JR, ET AL		53.02	RESV FLOW ESMT RESV OVER FEE DISP TR W-G610

ACQUISITION AUTHORIZATION

12. 5TH. IND. ASST. SEC. OF ARMY TO OCE. DTD. 31 JAN. 1969
7. 2ND. IND. OCE. TO SWD DATED 20 MAR. 1950
1. PUBLIC LAW 77-228 DATED 18 AUG. 1941

** NOS. W-G619-7&8 AND PART OF TRS. NOS. W-G 619-9 & 10 ACQUISITION AND DISPOSAL SUBSEQUENT TO AUDIT AND N.T. INCLUDED IN TOTALS.

DATE AUDIT APPROVED	DATE	REVISIONS	BY
	25 MAY 95	ADDED RESV FLOW ESMT TRS W-G620E THRU W-G622E	F.D.M.
20 SEP. 89	18 DEC. 86	REVISED FINAL AUDIT	
	13 DEC. 86	ADDED TR NOS. G-609-3.46 AC. & TR. G-610-161.77 AC.	P.N.
M	23 NOV. 76	FINAL AUDIT	R.A.J.
	30 JUL. 71	REDESIGNATED FROM WHITNEY RESERVOIR BY ER 1120-9-111 DTD 11 FEB. 71	V.W.H.
	10 OCT. 69	ADDED TRS. NOS. W-G619-1 THRU W-G619-19, W-G619E-10 & DISPOSAL ON 40.84 AC.	C.S.G.
	29 JUNE 67	ADDED PUBLIC ACCESS AREAS	F. H.
	4 FEB. 68	DUE TO FINAL AUDIT	J.D.S.
	5 MAY 61	MAP REVISED TO REFLECT PUBLIC LAW 85-500 DT D. 3 JULY 1958	J.D.S.

PROJECT MAP (CONTINUATION SHEET)

DEPT. OF THE ARMY	USING SERVICE CORPS OF ENGINEERS
LOCATION OF PROJECT	TRANSPORTATION FACILITIES
STATE TEXAS	RAILROADS MKT. G.C.&S.F.
COUNTY HILL	STATE ROADS NO. 22 & 174
DIV. SOUTHWESTERN	FEDERAL ROADS
DIST. FORT WORTH	AIRLINES
ARMY AREA 5TH	

17 MILES W OF HILLSBORO
15 MILES E OF MERIDIAN

SEGMENT "G"

DEPARTMENT OF THE ARMY
OFFICE OF THE FORT WORTH DISTRICT ENGINEER
SOUTHWESTERN DIVISION

DRAWN BY J.W.L.
TRACED BY
CHECKED BY C.S.
SUBMITTED BY: Arlie L. Richards
CHIEF, PLNG & CADASTRAL SEC.
RECOMMENDED BY:

REAL ESTATE

WHITNEY LAKE

APPROVED BY: James P. Cain
CHIEF, REAL ESTATE DIVISION
DATE 4 MARCH 1987

CHIEF, PLNG. & CONTROL BR.
OFFICE, CHIEF OF ENGINEERS, WASHINGTON, D.C. 20315

AUDITED

INSTALLATION OR PROJECT NO. M2-2-0001

SCALE IN FEET 1000 0 1000 2000

SHEET 7 OF 21 DRAWING NO.

ER 405-1-200 ENG FORM 1 NOV 65 1456-C